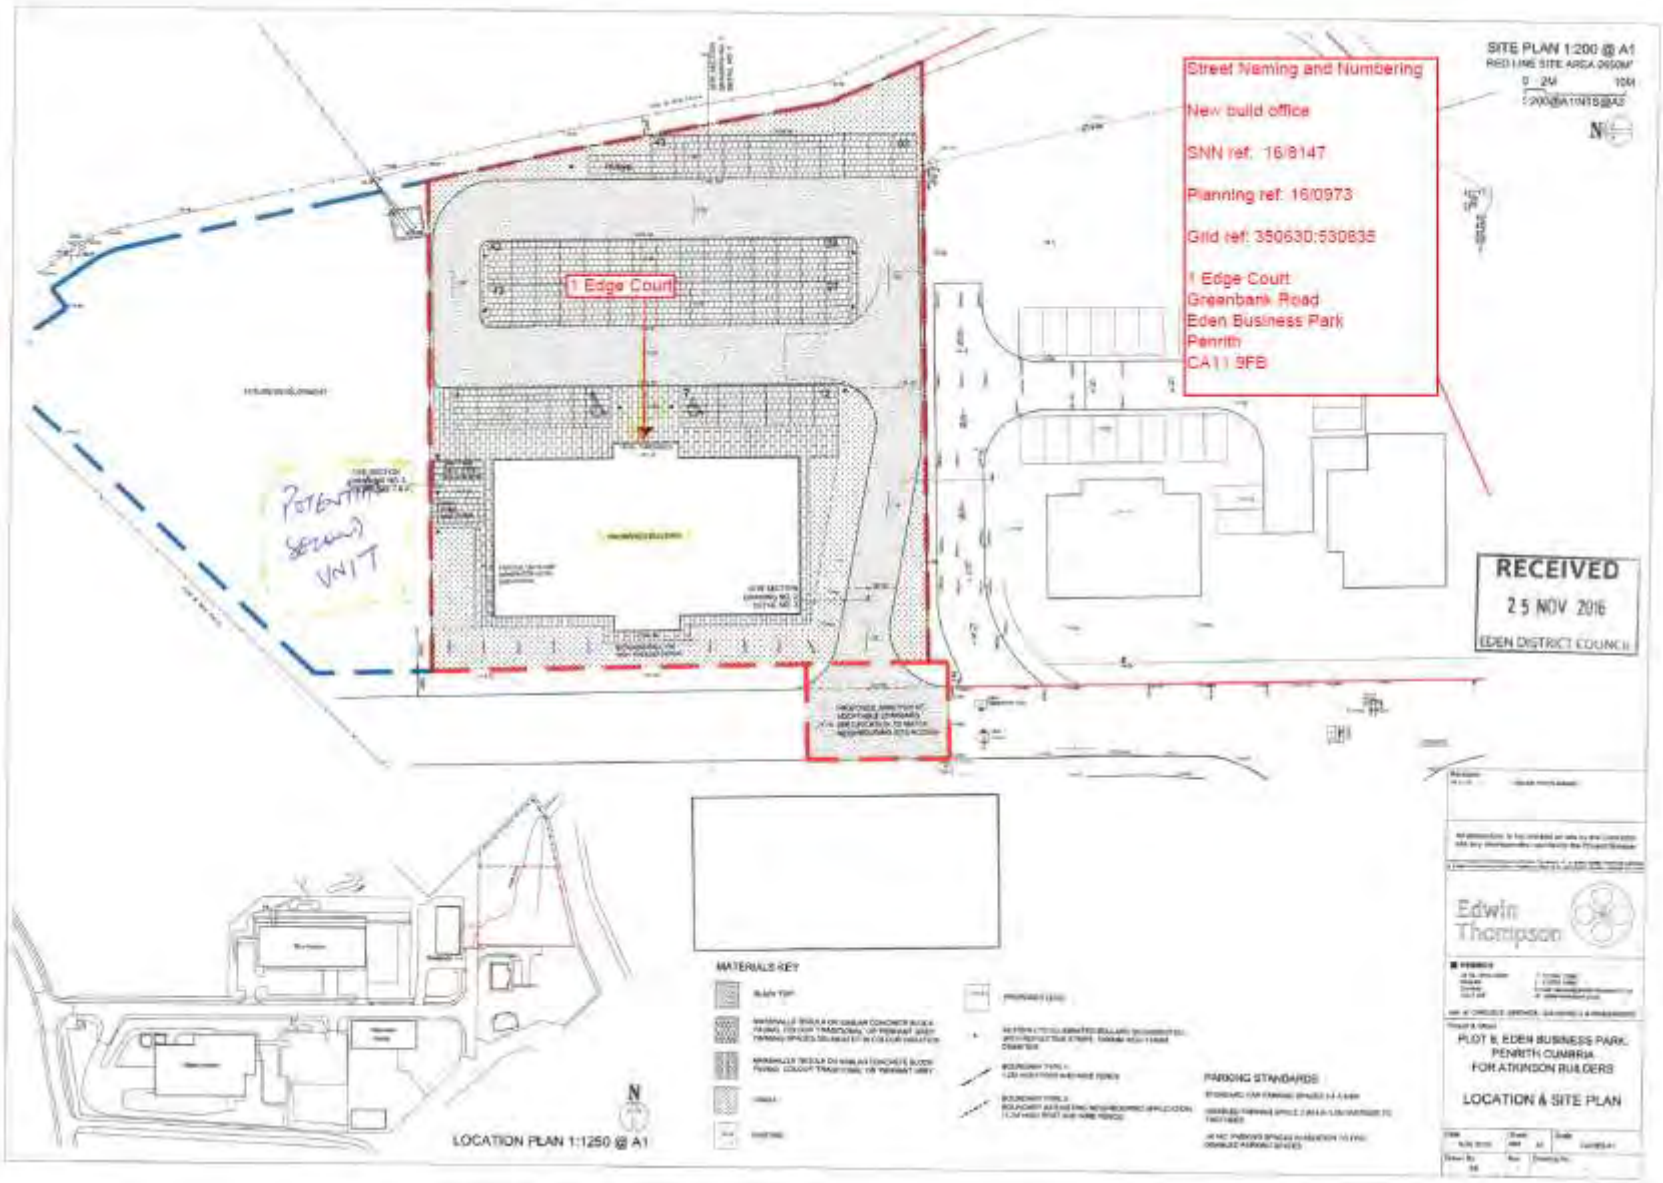16/8147 – Edge Court, Greenbank Road, Penrith